EXTERIOR MATERIALS KEY

- **A** PREFINISHED SHEET METAL ROOF EDGE FASCIA (± 8" FACE DIMENSION – MATCH EXISTING)
- **B** PREFINISHED ALUMINUM PANEL SYSTEM W/ REVEALS/JOINTS & VARIOUS DEPTH PANELS AS NOTED
  - **B1** ± 1 1/4" DEEP PANEL (MANUFACTURERS STANDARD/BASIC DEPTH) – TYPICAL U.N.O.
  - **B2** 2" DEEP PANEL
  - **B3** 3" DEEP PANEL
  - **B4** 4" DEEP PANEL
- **C** PREFINISHED ALUMINUM STOREFRONT FRAMING ("WHITE") W/ 1" CLEAR INSULATED GLAZING U-VALUE = 0.29, SHGC = 0.35 (INSULATED SPANDREL GLAZING WHERE INDICATED BY)
- **D** PREFIN. ALUM. COLUMN COVER SYSTEM W/ REVEALS/JOINTS – SAME MANUF. & SYSTEM AS B
- **E** PRECAST CONCRETE OR CUT STONE MASONRY SILL/CAP
- **F** FACE BRICK VENEER (MATCH EXISTING)
- **G** FOOTING & FOUNDATION SYSTEM – SEE STRUCTURAL DRAWINGS
- **H** FINISH GRADE – SEE CIVIL DRAWINGS
- **J** POURED CONCRETE COLUMN (NO FINISH) – SEE STRUCTURAL DRAWINGS
- **K** WOOD BEAM & RAFTERS (CLEAR FINISH) – SEE WALL SECTIONS FOR SIZE(S)
- **L** 1" EXPANSION JOINT BETWEEN PROPOSED ADDITION & EXISTING BUIILDING – SEE DETAIL X/AX.X
- **M** EXTERIOR WINDOW W/ INSULATED SAFETY GLAZING (OPERABLE) – WINDOW IS EXISTING BUT INSTALLED DURING THIS PHASE OF THE WORK
- **N** MASONRY VENEER EXPANSION JOINT – 3/8" WIDE & FILLED W/ ROD & SEALANT
- **P** PREFINISHED CONTINUOUS SHEET METAL SILL FLASHING BY SHEET METAL CONTRACTOR
- **R** OVERFLOW SCUPPER

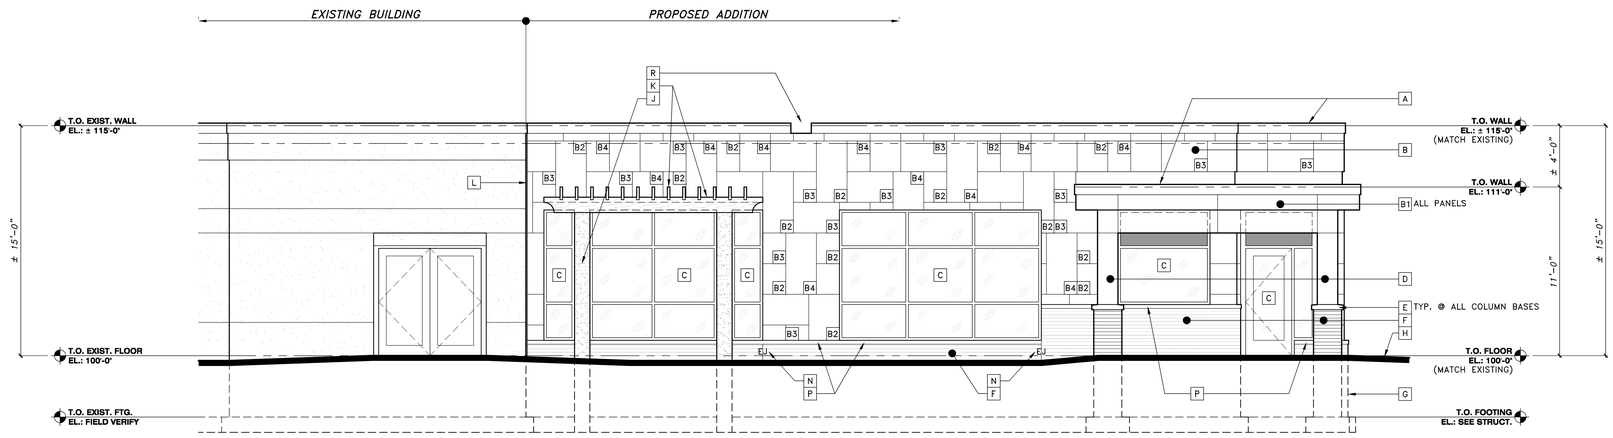

X/A4.1 EAST ELEVATION

SCALE: 1/8" = 1'-0"

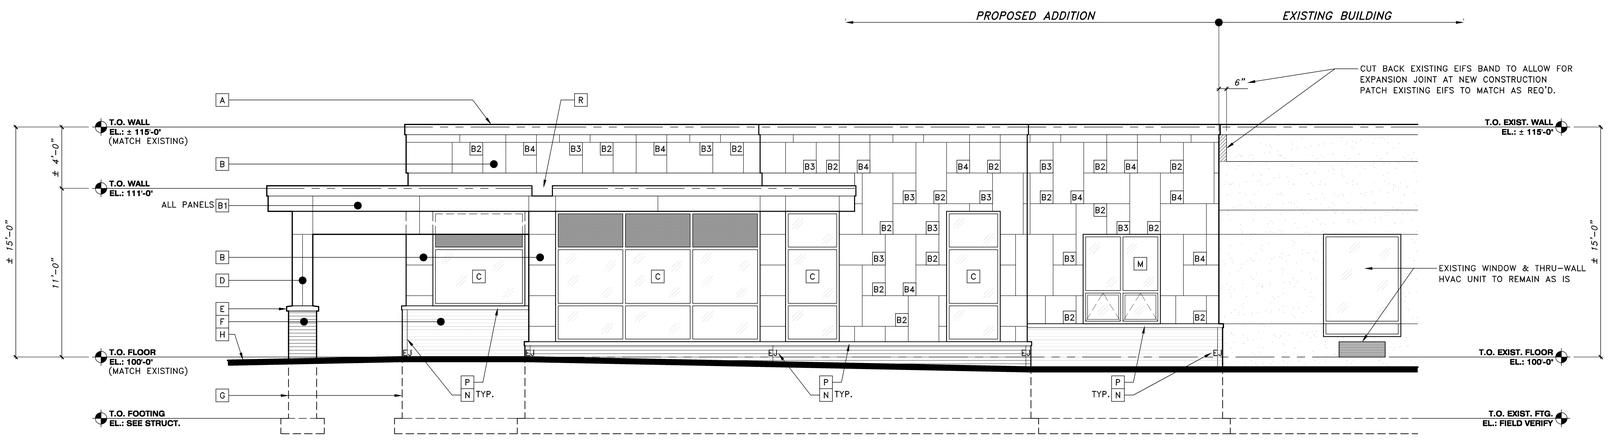

X/A4.1 NORTH ELEVATION

SCALE: 1/8" = 1'-0"

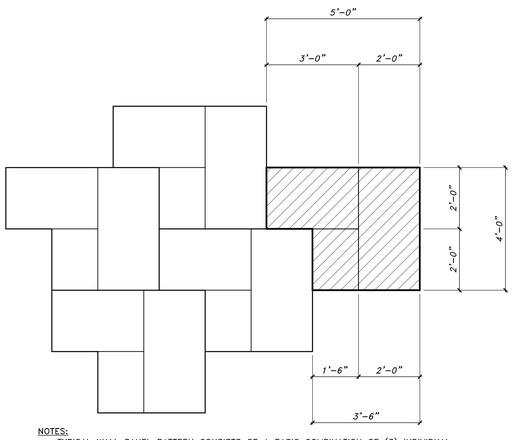

NOTES:

- TYPICAL WALL PANEL PATTERN CONSISTS OF A BASIC COMBINATION OF (3) INDIVIDUAL WALL PANELS WITH SIZES AS DIMENSIONED ABOVE.
- BASIC COMBINATION OF (3) WALL PANELS REPEATS ITSELF AS INDICATED ABOVE TO CREATE THE TYPICAL WALL PANEL PATTERN.
- INDIVIDUAL WALL PANELS WILL BE A DIFFERENT DEPTHS – REFER TO ELEVATIONS FOR LOCATIONS OF VARIOUS PANELS
- OTHER PANEL SIZES WILL BE NECESSARY WHERE ABUTTING OTHER ELEMENTS OF THE BUILDING.

X/A4.1 TYPICAL WALL PANEL PATTERN

SCALE: NONE

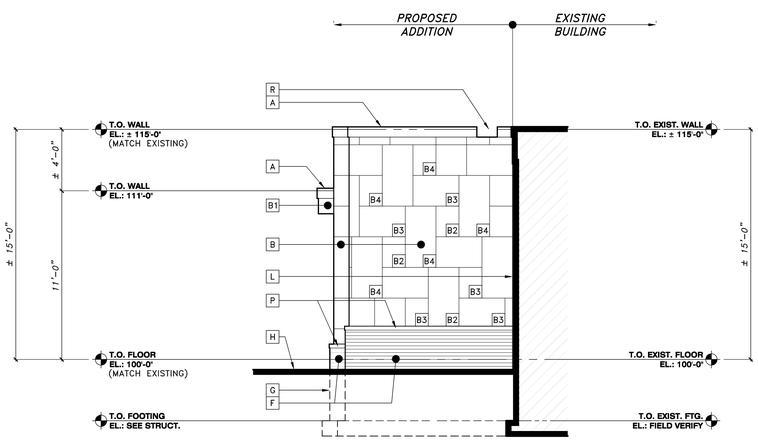

X/A4.1 WEST ELEVATION

SCALE: 1/8" = 1'-0"

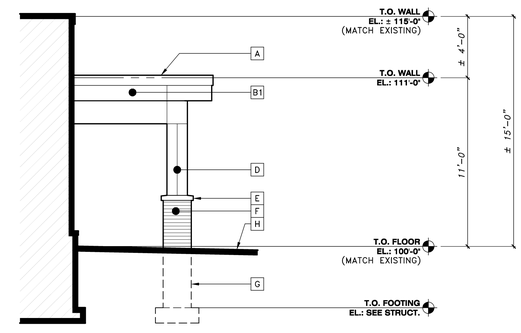

X/A4.1 SOUTH ELEVATION

SCALE: 1/8" = 1'-0"

TWP ARCHITECTURE
13100 WATERTOWN PLANK ROAD
PHONE: (262) 641-0729
ELM GROVE, WISCONSIN 53122
FAX: (262) 641-0584

Phase II and Phase III - Interior Renovation and Addition

ROGERS MEMORIAL HOSPITAL

11101 W. Lincoln Avenue
West Allis, Wisconsin

No.	Revision	Date	By

Sheet Title: BUILDING ELEVATIONS

Project Number: 95169-BT3

Date: November 8, 2016

Drawn by: knad | Checked by: JC

Sheet Number: **A4.1**

G:\TWP\Projects\95169-BT3\Dwg\Phase II and III Drawings\95169-BT3_Exterior Elevations – Phase II and III.dwg 11-08-16 07:49:58 AM dank