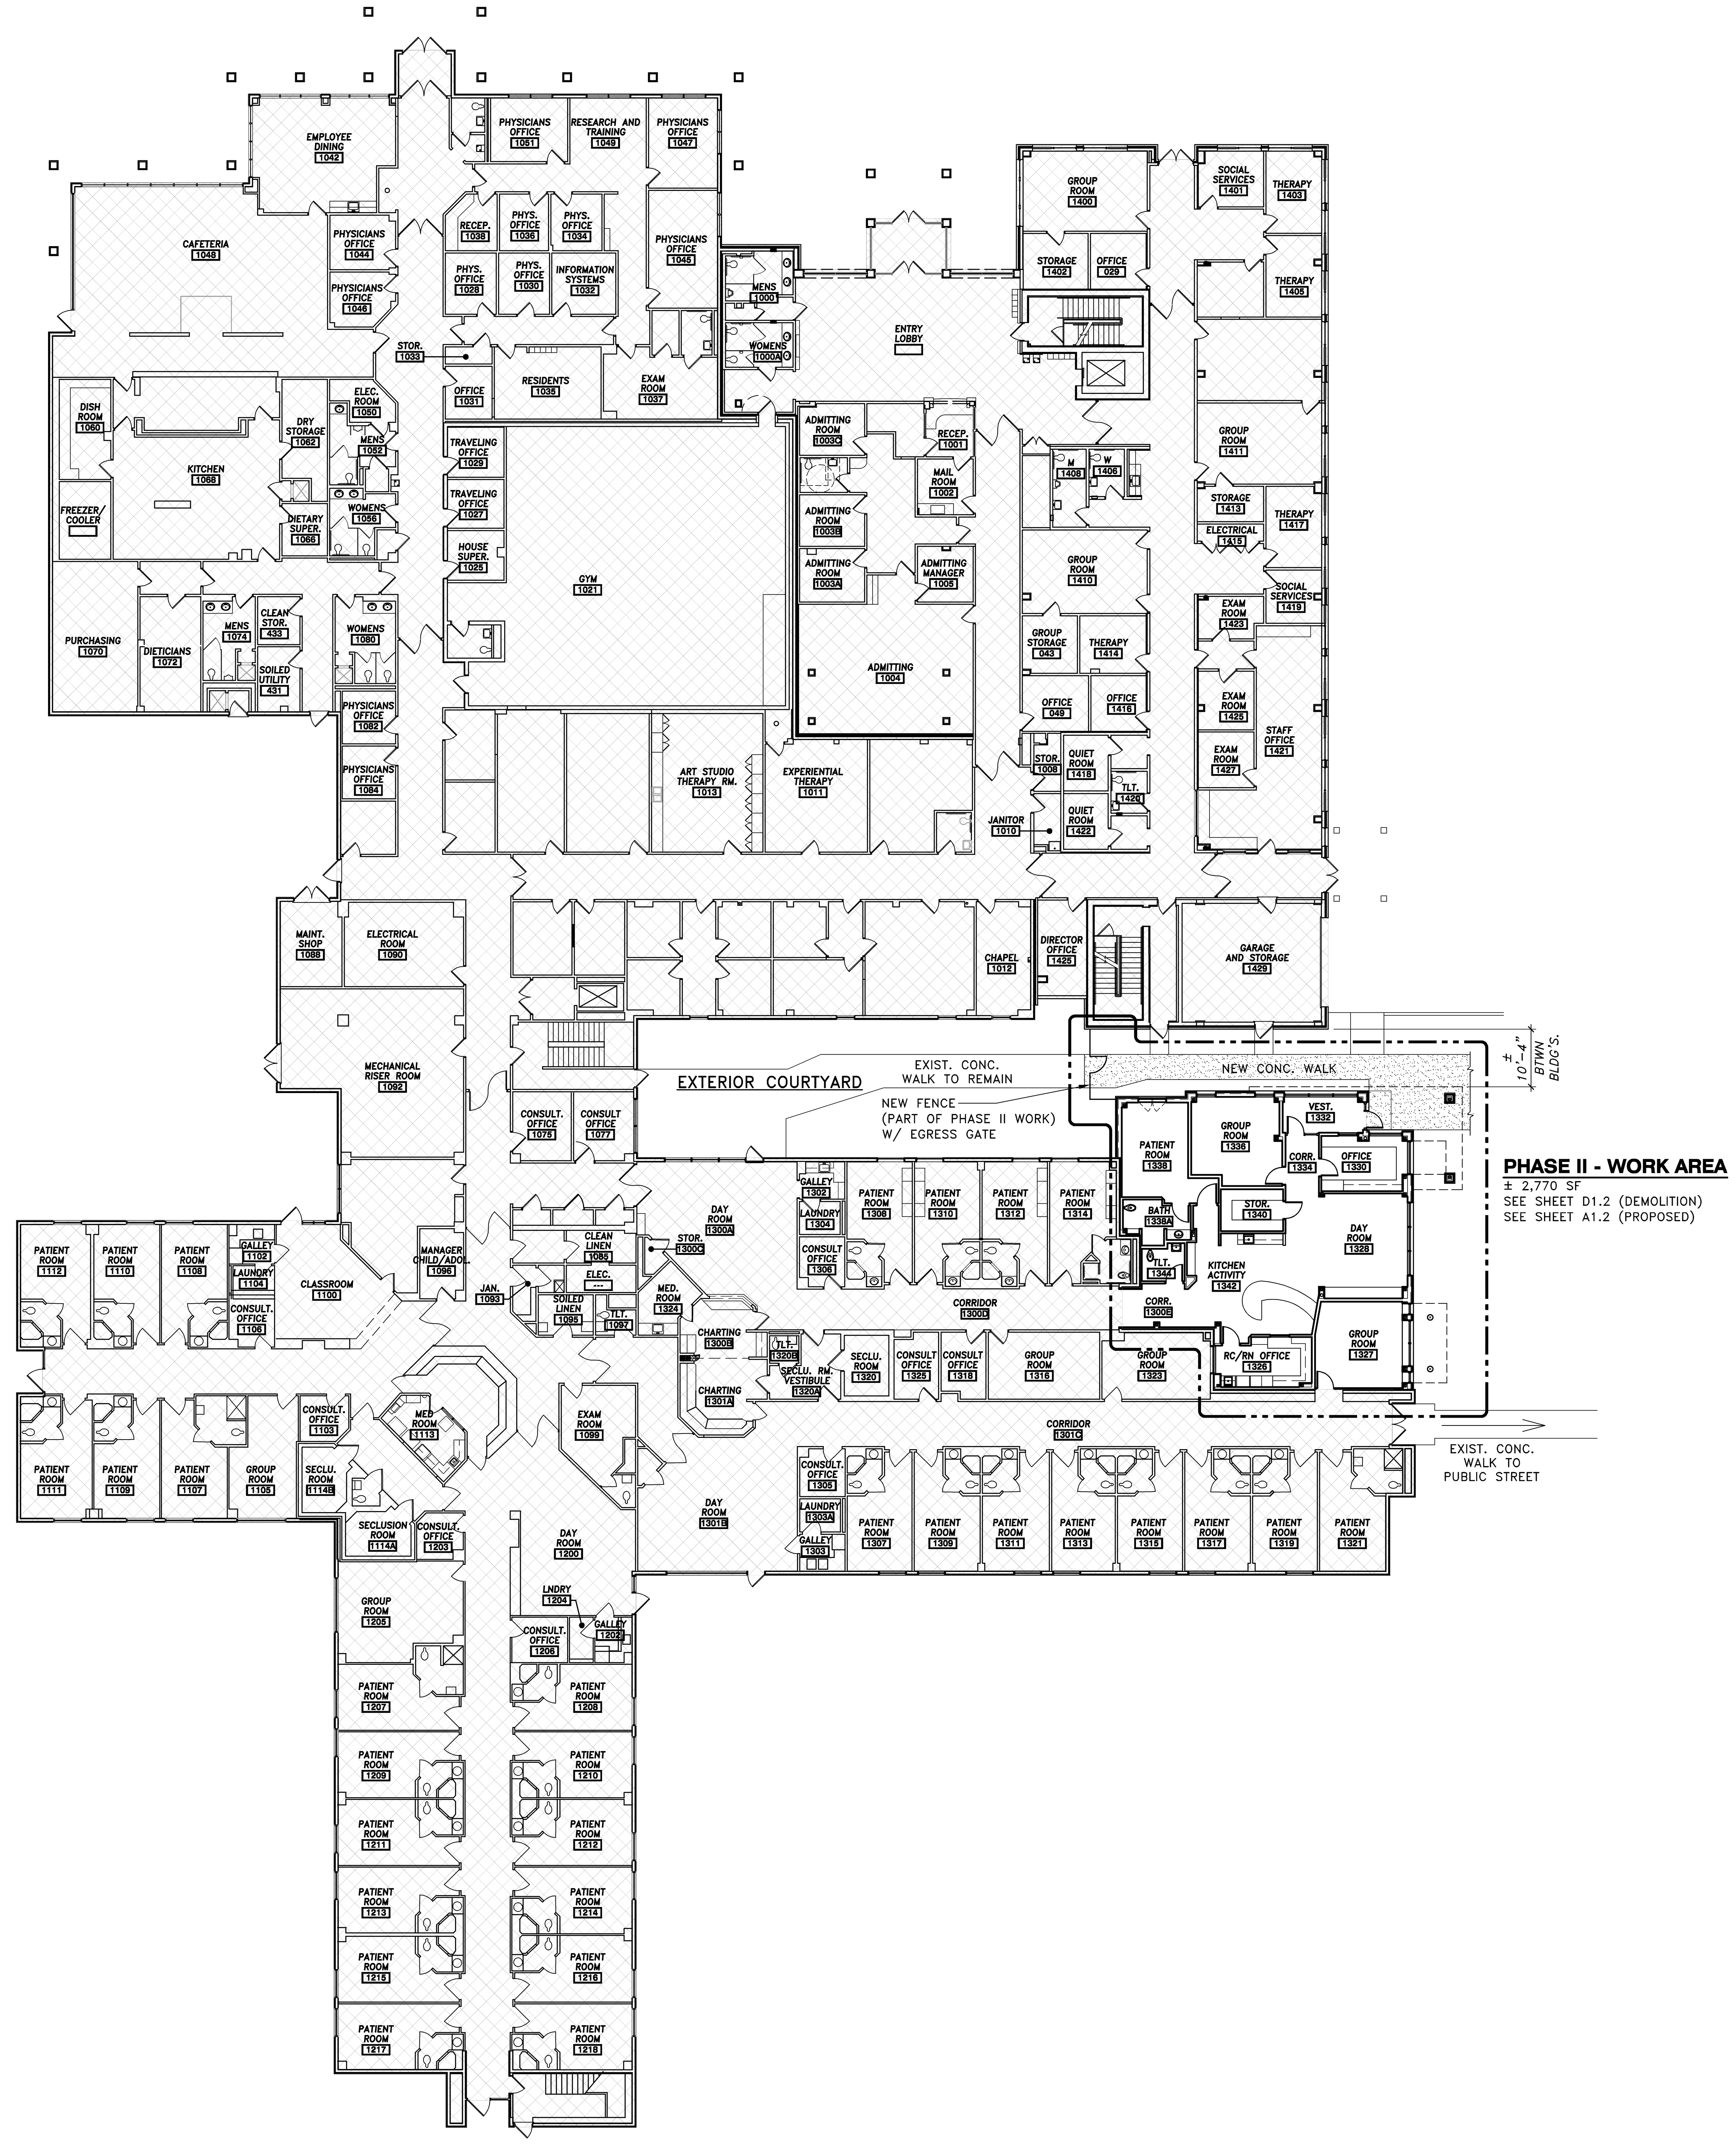

FIRST FLOOR PLAN --- OVERALL BUILDING - PHASE II

SCALE: 1/16" = 1'-0"

INDICATES AREA OF EXISTING BUILDING NOT PART OF PHASE II WORK

PRELIMINARY
NOT FOR CONSTRUCTION

TWP ARCHITECTURE
13100 WATERTOWN PLANK ROAD
PHONE: (262) 641-0729
ELM GROVE, WISCONSIN 53122
FAX: (262) 641-0584

Phase II and Phase III - Interior Renovation and Addition

Rogers Memorial Hospital

11101 W. Lincoln Avenue
West Allis, Wisconsin

No.	Revision	Date	By

Sheet Title: First Floor Plan Overall Bldg Phase II

Project Number: 95169-BT3

Date: November 8, 2016

Drawn by: knad

Checked by: AMS

Sheet Number: **A0.2**

G:\TWP\Projects\95169-BT3\Dwg\Phase II and III Drawings\95169-BT3_Overall and Life Safety Floor Plans - Phase II and III.dwg 11-08-16 07:29:57 AM dank